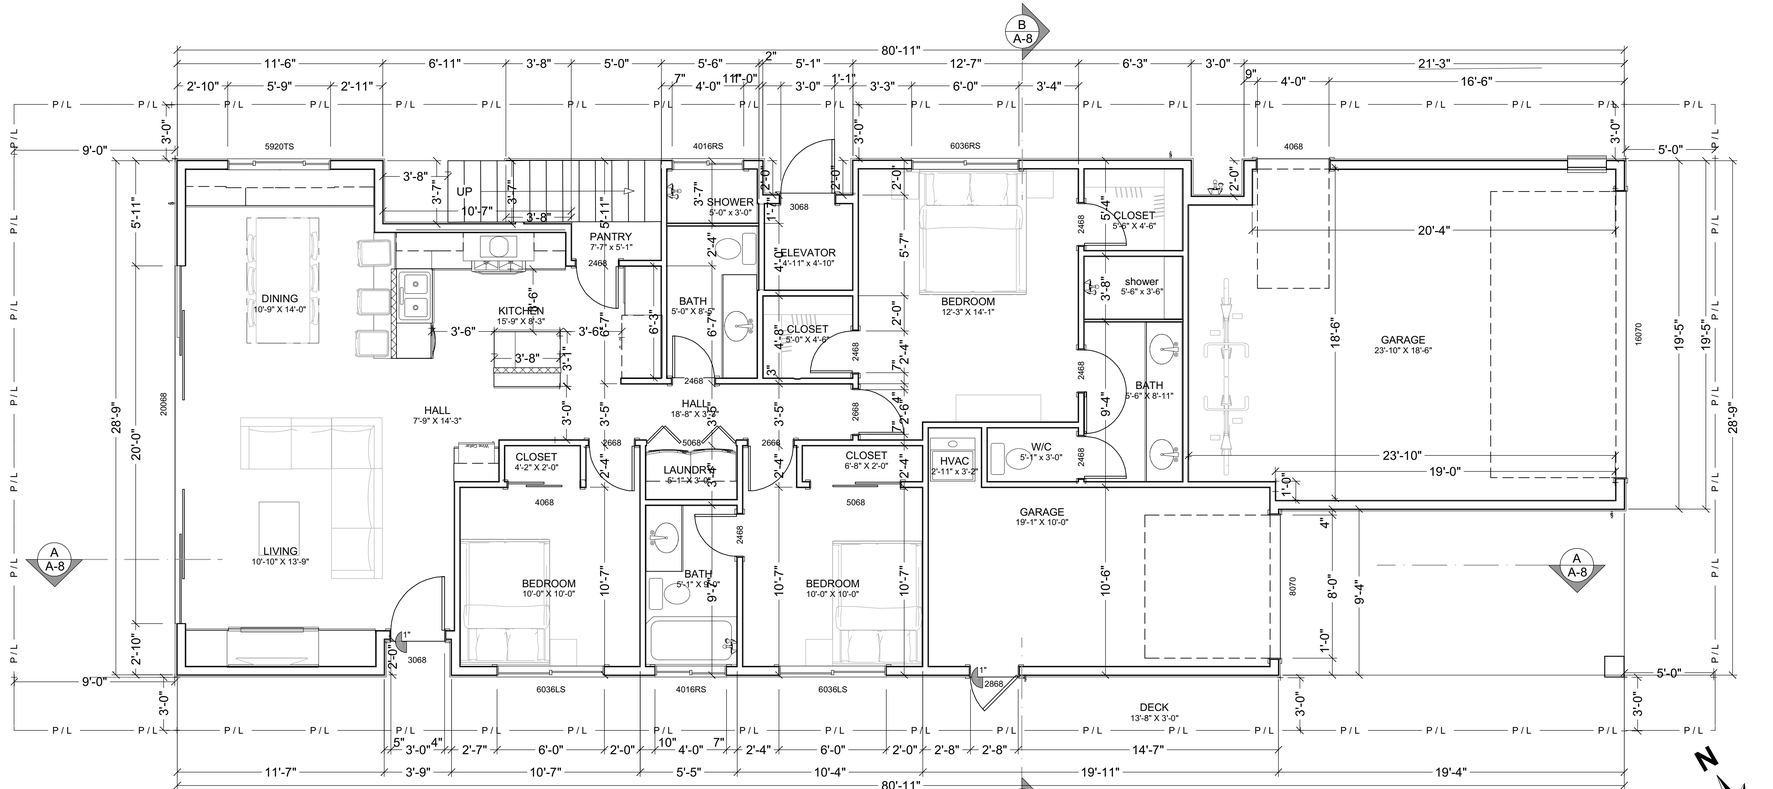

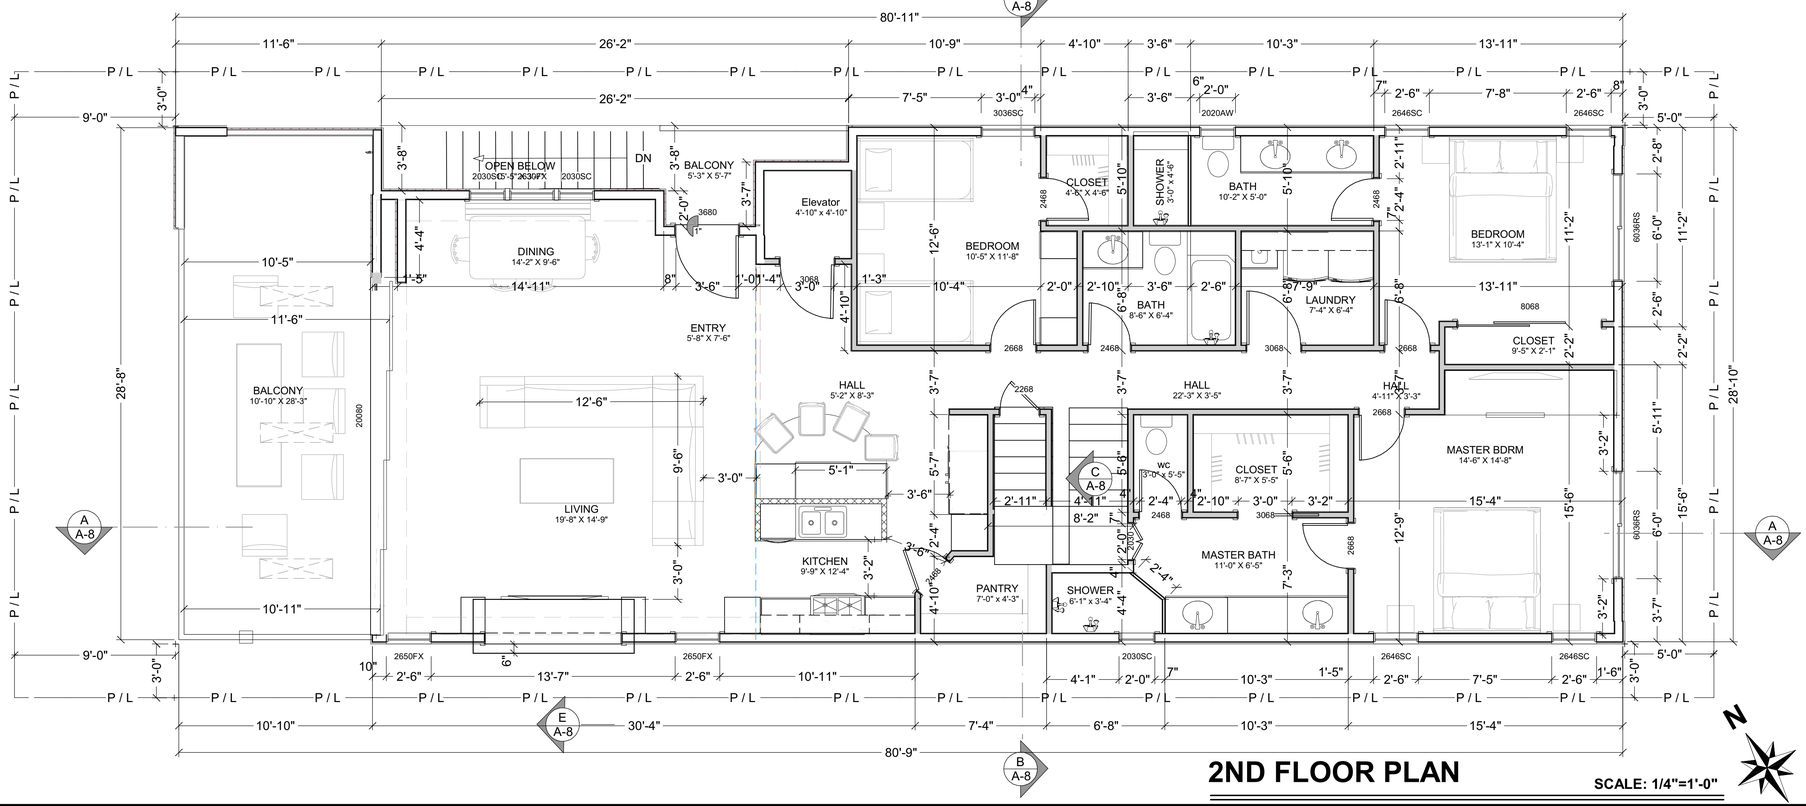

PROPOSED DUPLEX FOR:

JSB INVESTMENT PROPERTIES LLC

112 30Th St. NEWPORT BEACH, CA 92663

714.329.4231

DATE:	3/8/2019
JOB NAME:	ENGSTROM
TITLE:	FLOOR PLAN
PAGE NUMBER:	A - 3

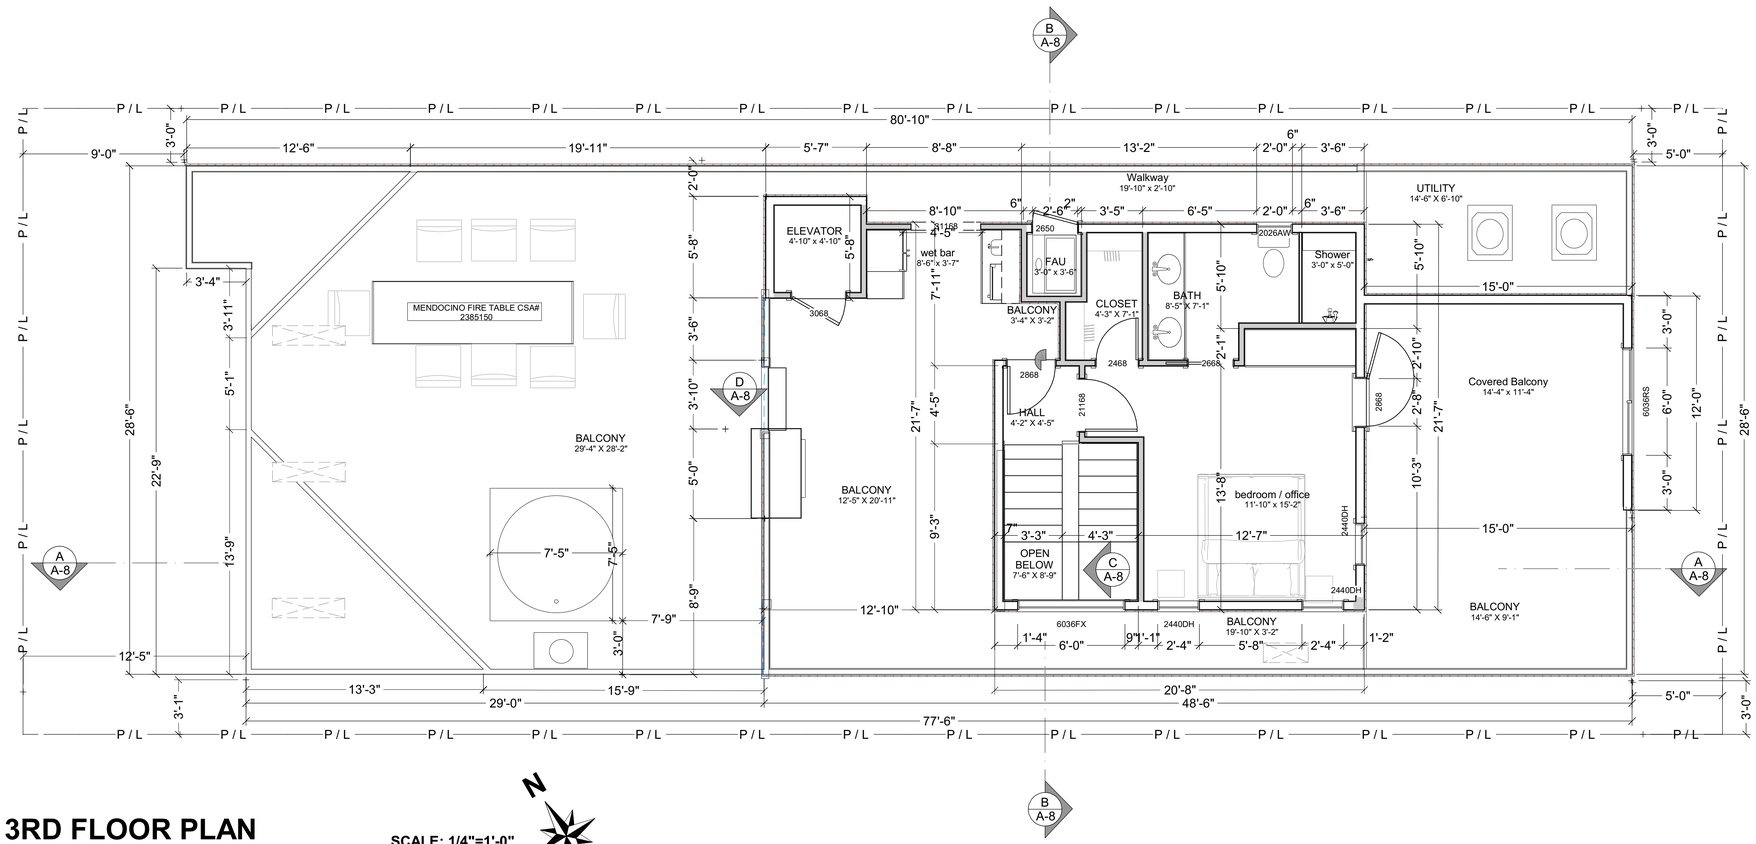

3RD FLOOR PLAN

SCALE: 1/4"=1'-0"

PROPOSED DUPLEX FOR:

JSB INVESTMENT PROPERTIES LLC
112 30Th St. NEWPORT BEACH, CA 92663
714.329.4231

DATE: 3/8/2019

JOB NAME: ENGSTROM

TITLE: FLOOR PLAN

PAGE NUMBER: A - 4